APPENDIX 4

55905/APP/2015/2346

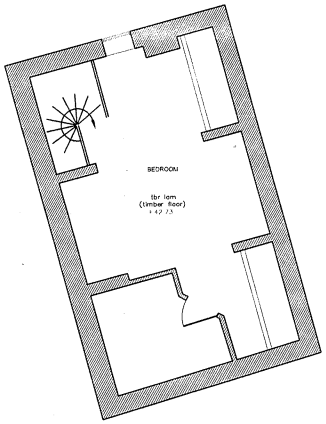

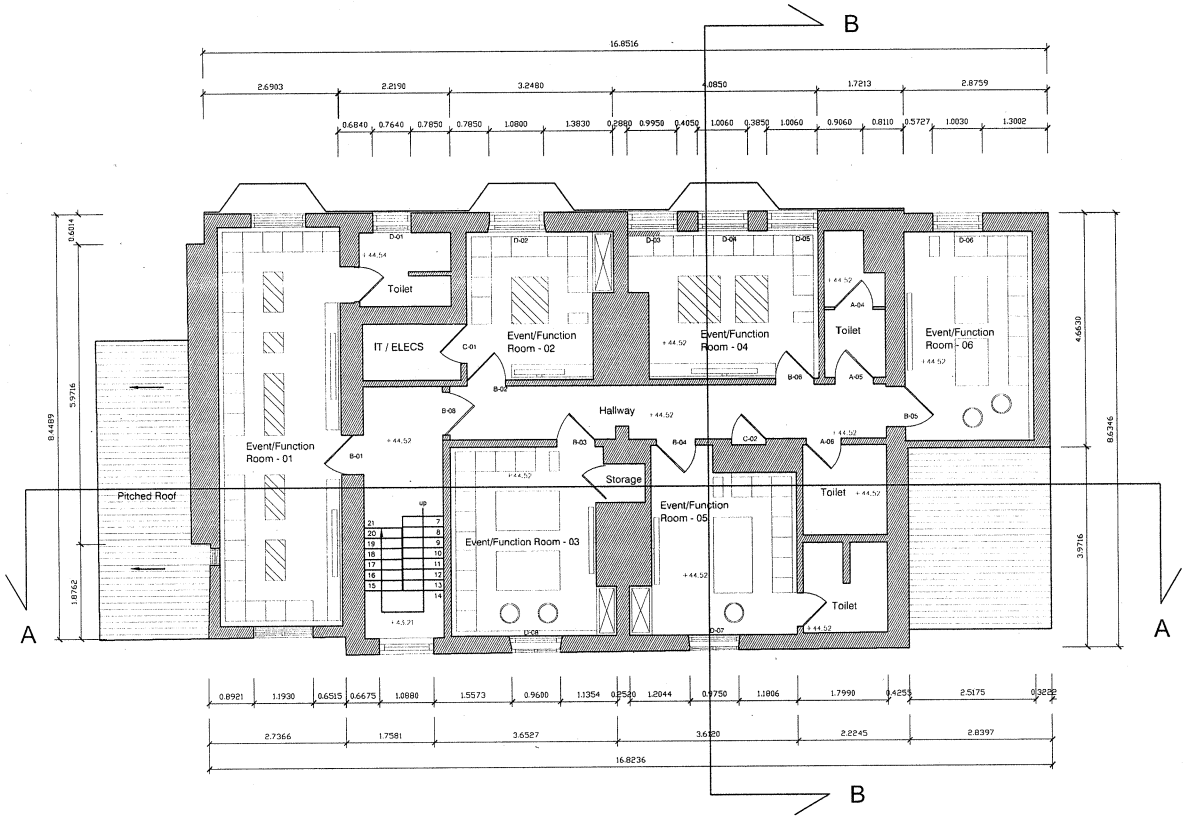

PROPOSED FIRST FLOOR PLAN

SCALE 1: 100 AT A3

METRES

Rev.	Date	Purpose

Notes

All dimensions are in mm. All levels are indicated in metres, unless otherwise stated. All dimensions are to be verified on site prior to commencement. All discrepancies shall be checked prior to construction. Any change to the design shall be approved in writing by design architect prior to construction.

SURE ARCHITECTURE

APPROVED BY	KF
CHECKED BY	EB
PROJECT CHIEF	
DIVISION CHIEF	
DRAWN BY	YH
DESIGNED BY	
SCHEME DESIGNER	

NORTH

CONSTRUCTION COMPANY

—

PROJECT NAME

ORANGE PEEL

ITEM NAME

PIELD HEATH ROAD
HILLINGDON
UB8 3NJ

DRAWING NO.

009 - 015

FLOOR PLANS

PHASE	SCALE
	1/100 (A3)

DATE

19/06/15

NOT FOR CONSTRUCTION