Appendix 4

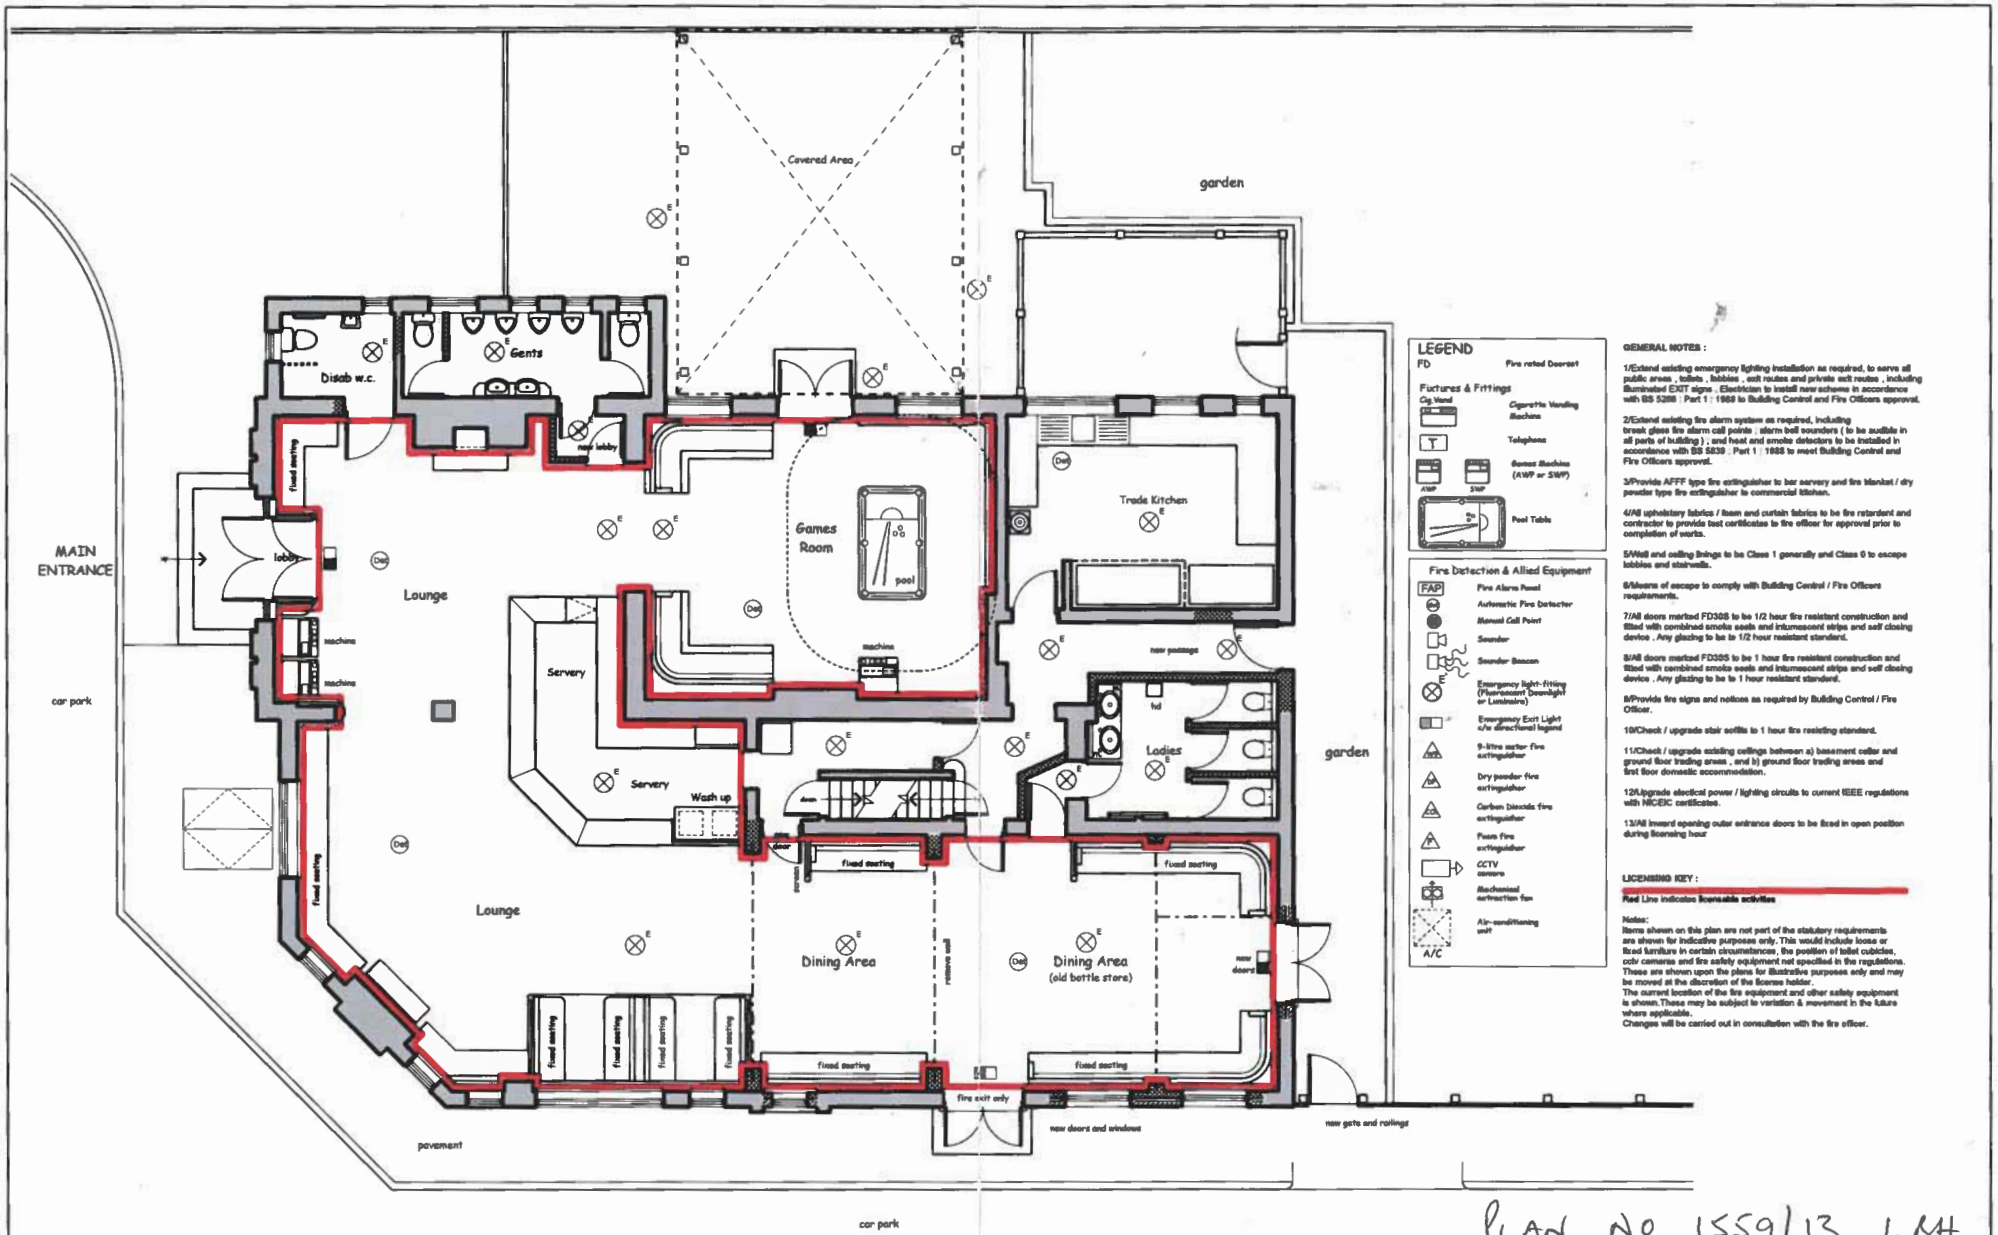

PLAN NO 1559/13 L&H.

Job Title: THE BLACK BULL, Victoria Road, South Ruislip, Middlesex, HA4 0EF	Drawing Title: Proposed Ground Floor Layout	Drawing No. 2269 / 12	Drawn by MW	Revisions	theideascompany Interior Design & Architecture
		Scale 1:100	Date Feb 2013	Burley Hall, Cardigan Lane, Leeds, LS4 2LE, Tel: 0113 274 5577 Fax: 0113 274 6268	

Copyright. This drawing and design and all the information contained therein is the sole copyright of The Ideas Company, and reproduction in any form is forbidden unless permission is obtained in writing.