Hillingdon Council - Licensing plan register number 2356/25

Appendix 2

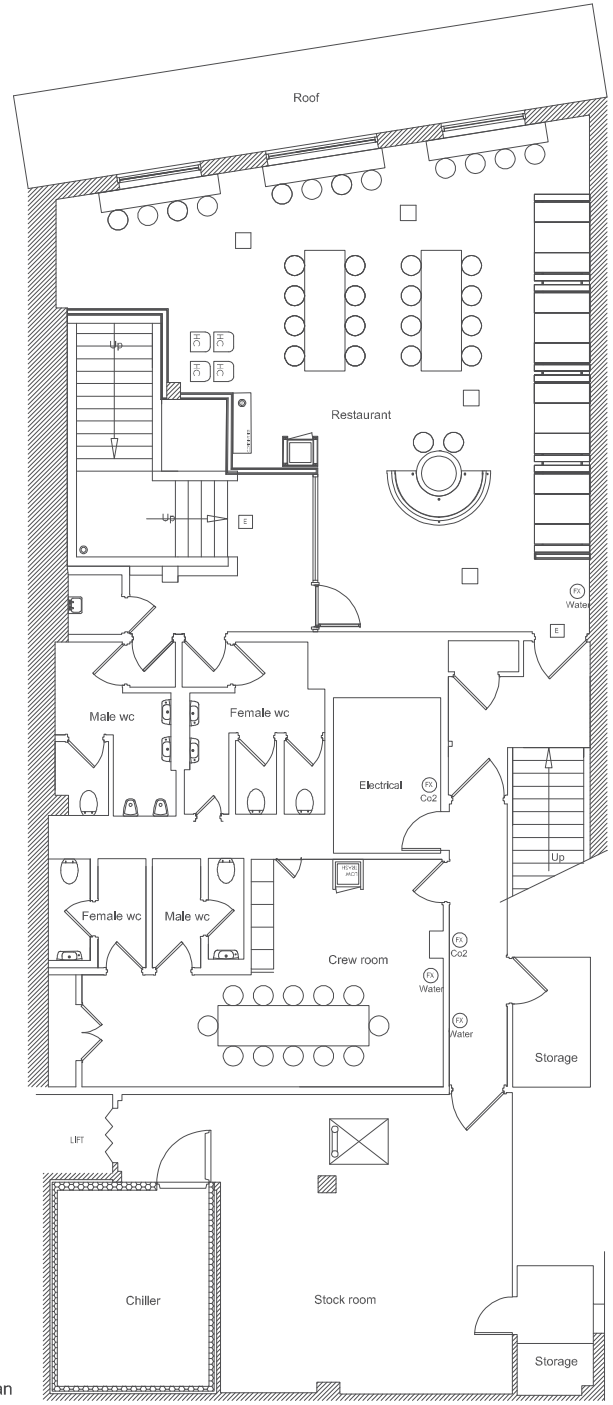

First floor plan

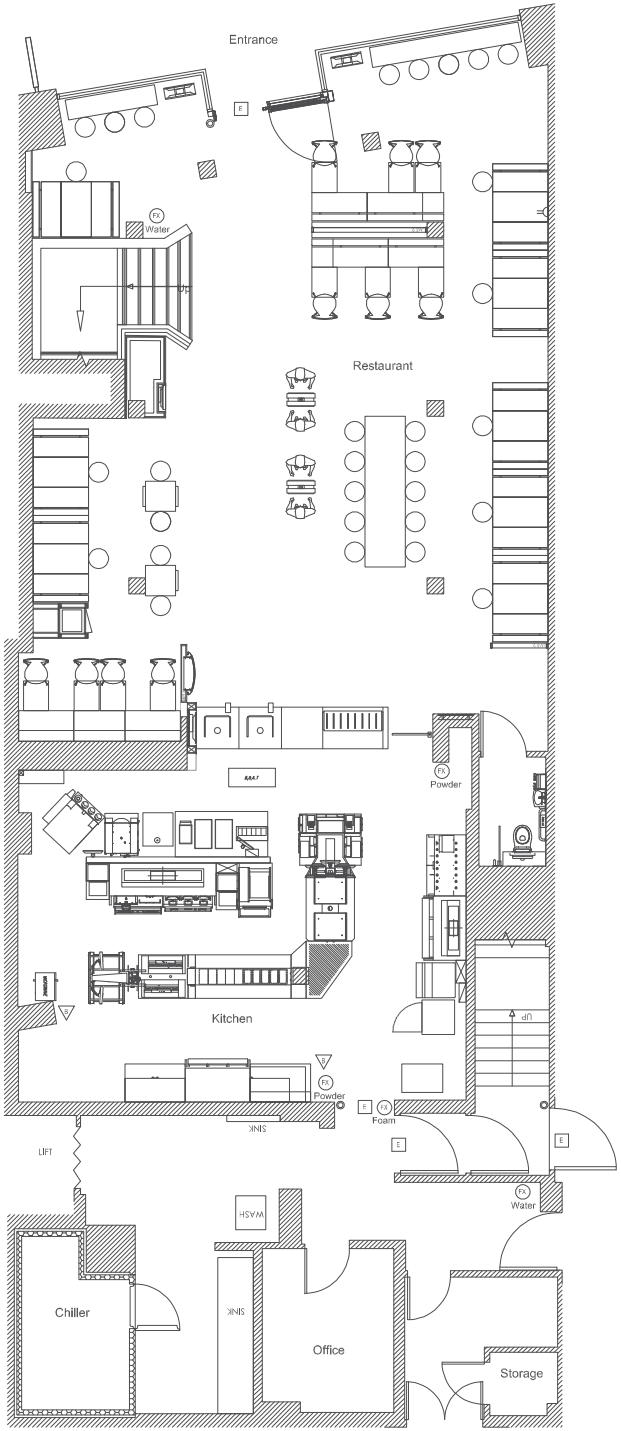

Ground floor plan

McDonald's

NOTES

FIRE SAFETY EQUIPMENT

- FX Water — Fire Extinguisher
- FX Co2 — Fire Extinguisher
- FX Powder — Fire Extinguisher
- FX Foam — Fire Extinguisher
- E — Fire Exit
- Fire Blanket
- Fire alarm call point
- Fire Bell

Note:
All fry stations have automatic fire suppression devices fitted.

Licensable activity:
Sale of Hot food & Drink after 11pm.

Rev.	Date.	Amendments

PROJECT

#201 Hayes Station Road

22/24 Station Road
Hayes
UB3 4DA

TITLE

Gnd & 1st Floor plans
(For Licencing)

Date:	Drawn:	Discipline:
Jan 2025	DM	Arch

Scale:	Type:	DRG. No.	Issue:
1:100@A3		EX/0201/001	001